PHASE 1 PAVING/GRADING PLAN

APPROX. 5 DAYS

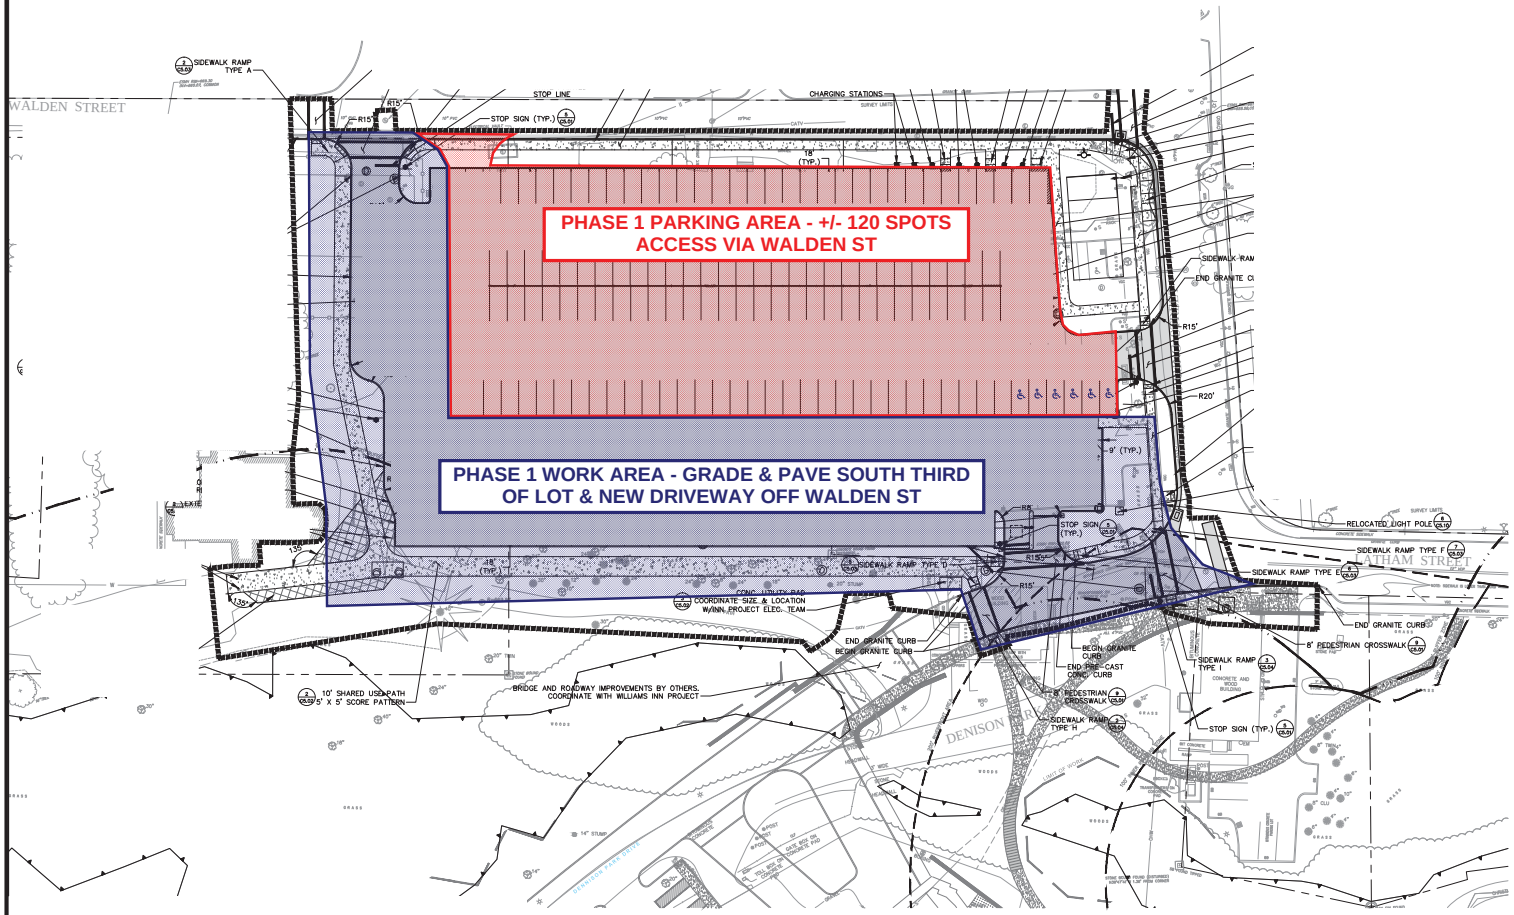

CONFORMED SET

No.	DATE	DESCRIPTION	DESIGNER/ REVIEWER

SCALE: HORZ.: 1" = 30'
VERT.:
DATUM: HORZ.:
VERT.:
30 15 0 30
GRAPHIC SCALE

RUSS&O'NEIL
78 INTERSTATE DRIVE
WEST SPRINGFIELD, MA 01089
413-532-0445
www.russ&oneil.com

WILLIAMS INN - WILLIAMS COLLEGE
SITE LAYOUT PLAN
DETENTION SYSTEM AND PARKING LOT IMPROVEMENTS
WILLIAMSTOWN MASSACHUSETTS

PROJ. No.: 20090409.S45
DATE: 10/13/2017

C1.20

File Path: J:\DWG\P2009\04\09S45\Civil\Plan\2009040945_STP01.dwg, Layout: C1.20 Plotted: Tue, October 17, 2017 - 5:24 PM User: abell
Plotter: DWG TO PDF.PC3 CTB File: FO.STB
LAYER STATE:
MS VIEW: