PHASE 3 PAVING/GRADING PLAN

APPROX. 3 DAYS

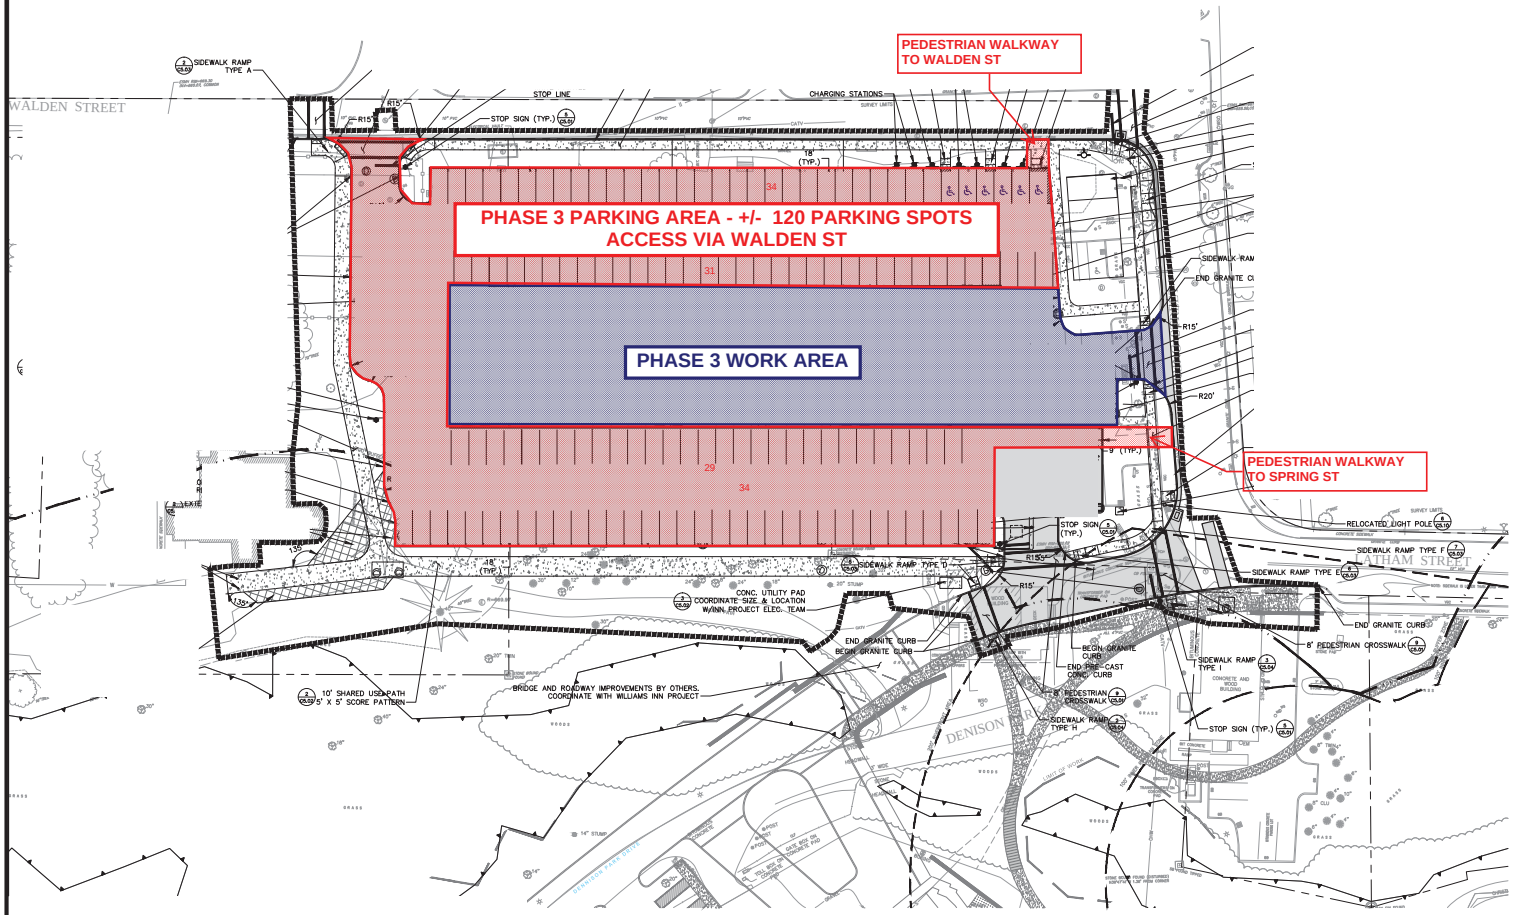

CONFORMED SET

NO.	DATE	DESCRIPTION	DESIGNER	REVIEWER

SCALE: HORZ.: 1" = 30'
VERT.:
DATUM: HORZ.:
VERT.:
GRAPHIC SCALE 30 15 0 30

RUSS & O'NEILL
78 INTERSTATE DRIVE
WEST SPRINGFIELD, MA 01089
413.452.0445
www.randoneill.com

WILLIAMS INN - WILLIAMS COLLEGE
SITE LAYOUT PLAN
DETENTION SYSTEM AND PARKING LOT IMPROVEMENTS
WILLIAMSTOWN MASSACHUSETTS

PROJ. No.: 20090409.S45
DATE: 10/13/2017

C1.20

File Path: J:\DWG\P2009\04\09S45\Civil\Plan\20090409S45_STP01.dwg, Layout: C1.20, Plotted: Tue, October 17, 2017 - 5:24 PM User: abell
MS VIEW: LAYER STATE: Plotter: DWG TO PDF.PC3 CTB File: FO.STB